Permit #F00145459

FilmL.A., Inc.
6255 W Sunset Blvd, 12th Floor
Hollywood, CA 90028
t: (213)977-8600 - f: (213)977-8601
www.filmla.com

Summary Information

Permit No: F00145459 **Type of Permit:** FILMING **Release Date:** 11/21/2018

Production Company ARTISTIC ENDEAVORS INC

Insured Company Name ARTISTIC ENDEAVORS INC

Contact Phone No. 1 504-319-1138
Contact Phone No. 2
Fax
Address 1311 CONCHO DR
ALLEN, Texas 75013

Production Title DAVE & BUSTER'S

Type of Production Commercial - Standard

Producer Michelle Fauchex

Director n/a n/a

1st AD n/a n/a

Production Manager n/a n/a

FilmL.A. Coordinator Melissa Levine

Location Manager Michelle Faucheux
Primary Phone Mobile - 323-608-8553
Secondary Phone

Location Assistant n/a n/a
Primary Phone Mobile - 323-608-8553
Secondary Phone

Fees

Notification Charge	$170.00
FILMLA NON-REFUNDABLE FILM APPLICATION FEE	$685.00
LA CITY LANE AND STREET CLOSURE FEE	$312.00
LA CITY FIRE DEPARTMENT SPOT CHECK SURCHARGE	$85.00

Total Permit Fee $1,252.00

Number of Locations 1

NOT A PERMIT

Permit #F00145459

FilmL.A., Inc.
6255 W Sunset Blvd, 12th Floor
Hollywood, CA 90028
t: (213)977-8600 - f: (213)977-8601
www.filmla.com

Summary Information — Location

Permit Number	F00145459	**Location Manager**	Michelle Faucheux
Production Company	ARTISTIC ENDEAVORS INC	Primary Phone	Mobile - 323-608-8553
Insured Company	ARTISTIC ENDEAVORS INC	Secondary Phone	
Production Title	DAVE & BUSTER'S		

Location Address 6081 Center Dr, Los Angeles, CA, 90045

Location Type Mall

Film Dates 11/26/2018 - 11/26/2018 06:00 - 20:00 1 day

Open or Closed to the Public Closed

Generic Conditions *LA CITY AND/OR LA COUNTY FIRE CHECKLIST ATTACHED TO FINAL PERMIT. THE PERMITTEE IS RESPONSIBLE FOR COMPLETING CHECKLIST PRIOR TO FILMING ACTIVITY AT THIS LOCATION. NON COMPLIANCE MAY RESULT IN ASSIGNMENT OF A FIRE OFFICER.
Must Maintain 5' Clearance on Sidewalks/Walkways
Must maintain local/emergency access
No cast or crew parking on area streets
No interference with vehicular or pedestrian traffic
Number of uniformed officers listed on the permit is a minimum requirement. Permittee remains responsible for deploying a sufficient number of uniformed officers to provide traffic and crowd control to ensure the safety of the film crew and the public.
Traffic Officers Required

Please see attached documents Center Dr btwn Prominade Plaza going north 300' ES curb - Artistic Endeavors 2 (11-26-18).pdf
artistic endeavores michelle agent.pdf

Equipment on Location

Type	Quantity
5 or 10 ton trucks	1
Cast/Crew vehicles	30
Cube Trucks	2
Generator	1

Personnel on Location

Type	Quantity
Cast	2
Crew	36
Off-Duty/Retired LAPD Officer(s)	1
Spot Check	1

Filming Activities Exterior Dialogue; Exterior establishing shots; Interior Dialogue; Interior of the Dave & Busters closed to public;

Jurisdiction **Political:** Los Angeles City - Council District 11 **Police:** Los Angeles Police Department **Fire:** Los Angeles City

NOT A PERMIT

FilmL.A., Inc.
6255 W Sunset Blvd, 12th Floor
Hollywood, CA 90028
t: (213)977-8600 - f: (213)977-8601
www.filmla.com

Summary Information — Location

Permit Number	F00145459	**Location Manager**	Michelle Faucheux
Production Company	ARTISTIC ENDEAVORS INC	Primary Phone	Mobile - 323-608-8553
Insured Company	ARTISTIC ENDEAVORS INC	Secondary Phone	
Production Title	DAVE & BUSTER'S		

Thomas Guide **Page:** 672 **Grid:** H7

Approvals	LOS ANGELES CITY POLICE DEPARTMENT	Melissa Hernandez
	FILML.A. CLOSURES	Yulizza Ramirez
	LOS ANGELES CITY DEPARTMENT OF PUBLIC WORKS	Jessica Castro

Parking

Base Camp
Location Type : Filming Location

Crew Parking
Location Type : Filming Location

Lane / Full Closure N/S CURB LANE CENTER DRIVE FROM 6081 CENTER DRIVE (DAVE AND BUSTERS) WEST 300 FEET

Approximate Footage 0 - 300

Date(s) 11/26/2018 to 11/26/2018 **Time(s)** 06:00 to 20:00

NOT A PERMIT

Permit #F00145459

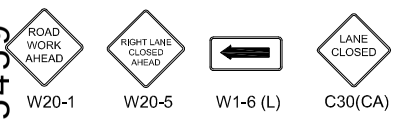

Ⓢ TRAFFIC SIGNAL
● TRAFFIC CONE
TYPE I W/ SIGN
FLASHING ARROW SIGN (FAS)

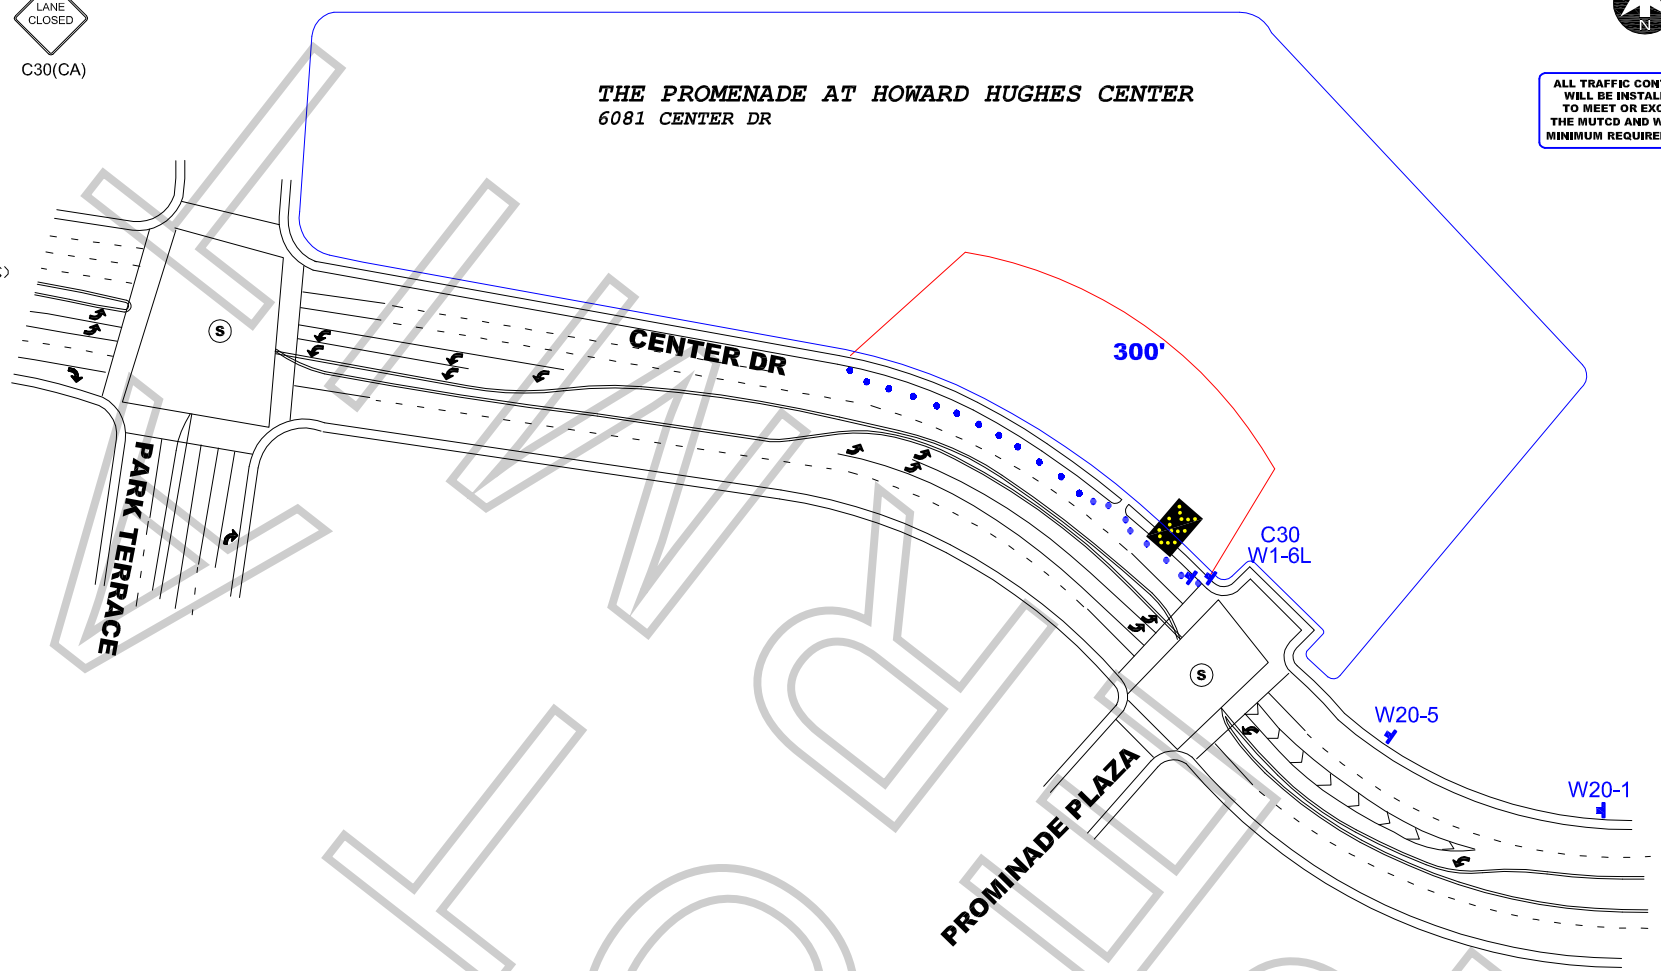

WORK ZONE

WORK ZONE TRAFFIC CONTROL PLAN
GENERAL NOTES

1. DATE/TIME: 11-16-18 FROM 06:00 HOURS TO 20:00 HOURS.

2. ALL SIGNING, STRIPING, AND TRAFFIC CONTROL DEVICES SHALL CONFORM TO THE (CURRENT) STATE OF CALIFORNIA DEPARTMENT OF TRANSPORTATION (CALTRANS) STANDARD PLANS AND STANDARD SPECIFICATIONS, CALIFORNIA MUTCD, AND ANY ADDENDUMS THERETO, AND AS SHOWN ON THESE PLANS, SYMBOLS AND ABBREVIATIONS USED ARE SHOWN ON CALTRANS STANDARD PLANS.
3. THERE WILL BE NO INTERFERENCE WITH TRAFFIC SIGNALS OR CROSSWALKS.
4. CONES WILL BE 28" MINIMUM HEIGHT AND HAVE REFLECTORIZED SLEEVES FOR NIGHT WORK.
5. POLICE WILL DIRECT TRAFFIC IF NECESSARY.

TCP FOR:	ARTISTIC ENDEAVORS: "DAVE & BUSTERS"
LOCATION:	CENTER DR FROM 6081 CENTER DR & 300' NORTH CITY OF LOS ANGELES, CA
CONTACT:	JOHN WHEELER OFFICE # 818.347.9929
	JCL TRAFFIC SERVICES (213) 622-9775 C31-CA Lic # 805357
DATE / REVISIONS	DRAFTER: MARIO MENJIVAR SCALE: N.T.S. FILM LA:

Appointment of Film Permits Unlimited, Inc.
As Authorized Agent and representative

I certify that I am a representative of Artistic Endeavors ("Principal") and am authorized to enter into binding contractual agreements on it's behalf. I further certify that I am authorizes by Principal to appoint other representatives and agents for Principal and to give such representatives and agents authority to enter into and bind Principal to agreements relating to the issuance of and compliance with location film (e.g. theatrical, television, commercial and other motion picture filming) and still photographic permits, including the permits themselves and any riders to such permits. Acting on behalf of Principal in my capacity as its authorized representative, I appoint Film Permits Unlimited, Inc. and it's employees and agents ("FPU") as Principal's authorized representatives and agents to apply for location film (e.g. theatrical, television, commercial and other motion picture filming) and still photographic permits on behalf of Principal through Film LA, Inc., any city and county, or through any other jurisdiction: to negotiate, discuss, accept, modify, agree to and bind Principal to the terms and conditions of such permits (including all restrictions and /or community guidelines applicable to any such permit): and to execute such permits on behalf of Principal. Principal understands, acknowledges and agrees that it (and/or its insurer) remains responsible and liable for all obligations imposed by or Incidental to any permit or rider issued to Principal signed by an employee or agent of (including any coordinator, runner or messenger used by) FPU. Principal further agrees to comply with the terms and conditions of any such permits and hereby appoints FPU as an authorized representative to facilitate compliance with such terms and conditions following issuance of any such permits and to enter into agreements for Principal with respect thereto. Any person, agency, entity, or organization (including Film LA, Inc. and any city county or other jurisdiction) may rely upon this appointment and need not obtain further authorization for any act described herein. An original or faxed copy of this appointment shall be sufficient, and may be treated as an original for all purposes. The appointment may be revoked by Principal at any time in writing, but in any case, shall expire one (1) year from the date of execution set forth below.

I declare under penalty of perjury under the laws of the State of California that I am authorized to appoint FPU as agent for Principal, and based upon that authority I hereby appoint FPU as Principal's agent as set forth herein.

Dated: 10/3/16

Artistic Endeavors
Name of Principal

By: [signature]
Representative's Signature

Michele Fawcett
Print Representative's Name

Producer
Representative's title

5400 Pardale Valley Dr.
McKinney, TX 75071
Principal's Address

504-319-1138
Principal's Telephone

Film Permits Unlimited, Inc.
Phone (818) 347-9929
Fax (818) 347-9784

Please sign and fax back
Principal = Name of Company

UNOFFICIAL

Permit #F00145459